FilmL.A., Inc.
6255 W Sunset Blvd, 12th Floor
Hollywood, CA 90028
t: (213)977-8600 - f: (213)977-8601
www.filmla.com

Summary Information

Permit No: F00155268-C **Type of Permit:** FILMING **Release Date:** 08/22/2019

Production Company	CBS SHOWTIME NETWORKS INC.
Insured Company Name	CBS SHOWTIME NETWORKS INC.
Contact Phone No. 1	212-708-1684
Contact Phone No. 2	
Fax	
Address	1633 BROADWAY, 17TH FLOOR NEW YORK, New York 10019
Production Title	THE L WORD: GENERATION Q
Type of Production	TV Drama

Producer	Allyce Ozarski
Director	Steph Green
1st AD	Kayse Goodell
Production Manager	Julie Hartley
FilmL.A. Coordinator	Cody Penwell
Location Manager	Paul Boydston
Primary Phone	Mobile - 213-703-7027
Secondary Phone	Office - 310-840-2441
Location Assistant	N/A N/A
Primary Phone	Mobile - N/A
Secondary Phone	

Fees

Posting 300	$207.00
Posting 1500	$345.00
Posting 1800	$414.00
Notification Charge	$346.00
LA CITY LANE AND STREET CLOSURE FEE	$312.00
FILMLA NON-REFUNDABLE FILM PERMIT RIDER FEE	$111.00
LA CITY FIRE SAFETY OFFICER	$1,404.00

Total Permit Fee $3,139.00

Number of Locations 2

NOT A PERMIT

FilmL.A., Inc.
6255 W Sunset Blvd, 12th Floor
Hollywood, CA 90028
t: (213)977-8600 - f: (213)977-8601
www.filmla.com

Summary Information — Location

Permit Number F00155268-C
Production Company CBS SHOWTIME NETWORKS INC.
Insured Company CBS SHOWTIME NETWORKS INC.
Production Title THE L WORD: GENERATION Q

Location Manager Paul Boydston
Primary Phone Mobile - 213-703-7027
Secondary Phone Office - 310-840-2441

Location Address 1733 N New Hampshire Ave, Los Angeles, CA, 90029
Location Type Church
Prep Dates 8/22/2019 - 8/22/2019 07:00 - 21:00 1 day
Film Dates 8/23/2019 - 8/23/2019 10:00 - 21:00 1 day
Strike Dates 8/24/2019 - 8/24/2019 07:00 - 21:00
Open or Closed to the Public Closed

Generic Conditions
THE CONSUMPTION OF ALCOHOLIC BEVERAGES AND THE USE OF DRUGS, INCLUDING MARIJUANA, ON LOCATION BY ANY CAST, CREW, OR INVITED GUESTS IS STRICTLY PROHIBITED.
*Certain service and personnel fees required by jurisdictional agencies are not collected by FilmL.A. Any such fees must be paid directly to the appropriate agency, and a separate invoice will be provided to the permittee.
All closures impacting sidewalks must be implemented per WATCH manual, CA MUTCD TA-28 & TA-29
Equipment staging and vehicles may park on one side of the street only.
Must Maintain 5' Clearance on Sidewalks/Walkways
Must maintain local/emergency access
No cast or crew parking on area streets
No interference with merchant activity.
Number of uniformed officers listed on the permit is a minimum requirement. Permittee remains responsible for deploying a sufficient number of uniformed officers to provide traffic and crowd control to ensure the safety of the film crew and the public.
Traffic control must be done in accordance w/MUTCD
Traffic Officers Required

Equipment on Location

Type	Quantity
5 or 10 ton trucks	5
Cast/Crew vehicles	55
Catering Truck	1
Condors	1
Cranes	1
Cube Trucks	3
Generator	1
Honey Wagons	1
Picture vehicles	2
Portable restrooms	1
Scissor Lifts	1
Semi Trucks	5
Stakebed	5

Personnel on Location

Type	Quantity
Cast	5
Crew	75
Extras	10
LA City UFSO assigned	45705
Off-Duty/Retired LAPD Officer(s)	2

NOT A PERMIT

FilmL.A., Inc.
6255 W Sunset Blvd, 12th Floor
Hollywood, CA 90028
t: (213)977-8600 - f: (213)977-8601
www.filmla.com

Summary Information — Location

Permit Number F00155268-C
Production Company CBS SHOWTIME NETWORKS INC.
Insured Company CBS SHOWTIME NETWORKS INC.
Production Title THE L WORD: GENERATION Q

Location Manager Paul Boydston
Primary Phone Mobile - 213-703-7027
Secondary Phone Office - 310-840-2441

Trucks
Trailers 3

Filming Activities Atmospheric smoke effects (water based); Driving shots; Equipment on sidewalk, in curb lane & across street; Interior and exterior dialogue; Intermittent pedestrian control; Intermittent traffic control - 2 minutes standard; INTERMITTENT TRAFFIC CONTROL (ITC) ON HOLLYWOOD BLVD. IS NON RUSH ONLY. (NO ITC BETWEEN 0700-0900hrs & 1600-1900hrs);

Jurisdiction **Political:** Los Angeles City - Council District 13 **Police:** Los Angeles Police **Fire:** Los Angeles City Department

Thomas Guide **Page:** 594 **Grid:** A5

Approvals LOS ANGELES CITY POLICE DEPARTMENT — Gabriel Martinez
LOS ANGELES CITY FIRE DEPARTMENT - FILM UNIT — David Riles

Coordinator Note UFSO REQUIRED:
8/23; 1000-2100

Coordinator Note UFSO REQUIRED FOR FILMING: CAPT. RILES

Coordinator Note RIDER C RELEASES THE LOCATIONS FOR 8/23

Parking
Base Camp Location Type : Other Location — 6817 Franklin Ave, Los Angeles, CA, 90028
Crew Parking Location Type : Other Location — 5951 Hollywood Blvd, Los Angeles, CA, 90028

Posting "No Parking" signs W/S N. NEW HAMPSHIRE AVE. FROM 1733 N. NEW HAMPSHIRE AVE 100FT NORTH & 100FT SOUTH

Approximate Footage 0 - 300 **Log Number** 251864

Date(s) 8/22/2019 to 8/22/2019 **Time(s)** 07:00 to 19:00

Posting "No Parking" signs W/S N. NEW HAMPSHIRE AVE. FROM 1733 N. NEW HAMPSHIRE AVE 100FT NORTH & 100FT SOUTH

Approximate Footage 0 - 300 **Log Number** 251865

Date(s) 8/24/2019 to 8/24/2019 **Time(s)** 07:00 to 19:00

Posting "No Parking" signs W/S N. NEW HAMPSHIRE AVE. FROM HOLLYWOOD BLVD. TO 700 FEET NORTH
N/S HOLLYWOOD BLVD. FROM N. NEW HAMPSHIRE AVE. TO N. EDGEMONT STREET

Approximate Footage 1201 - 1500 **Log Number** 251866

Date(s) 8/23/2019 to 8/23/2019 **Time(s)** 00:00 to 00:00

NOT A PERMIT

FilmL.A., Inc.
6255 W Sunset Blvd, 12th Floor
Hollywood, CA 90028
t: (213)977-8600 - f: (213)977-8601
www.filmla.com

Summary Information — Location

Permit Number F00155268-C
Production Company CBS SHOWTIME NETWORKS INC.
Insured Company CBS SHOWTIME NETWORKS INC.
Production Title THE L WORD: GENERATION Q

Location Manager Paul Boydston
Primary Phone Mobile - 213-703-7027
Secondary Phone Office - 310-840-2441

Location Address Hollywood Blvd., Vermont Ave. - Hillhurst Ave., Los Angeles, CA 90027

Location Type Street

Prep Dates 8/23/2019 - 8/23/2019 07:00 - 21:00 1 day

Film Dates 8/23/2019 - 8/23/2019 21:00 - 04:00 1 day

Open or Closed to the Public Open

Generic Conditions **THE CONSUMPTION OF ALCOHOLIC BEVERAGES AND THE USE OF DRUGS, INCLUDING MARIJUANA, ON LOCATION BY ANY CAST, CREW, OR INVITED GUESTS IS STRICTLY PROHIBITED.**
*Certain service and personnel fees required by jurisdictional agencies are not collected by FilmL.A. Any such fees must be paid directly to the appropriate agency, and a separate invoice will be provided to the permittee.
*LA CITY AND/OR LA COUNTY FIRE CHECKLIST ATTACHED TO FINAL PERMIT. THE PERMITTEE IS RESPONSIBLE FOR COMPLETING CHECKLIST PRIOR TO FILMING ACTIVITY AT THIS LOCATION. NON COMPLIANCE MAY RESULT IN ASSIGNMENT OF A FIRE OFFICER.
All closures impacting sidewalks must be implemented per WATCH manual, CA MUTCD TA-28 & TA-29
Community Survey Obtained
Equipment staging and vehicles may park on one side of the street only.
Must Maintain 5' Clearance on Sidewalks/Walkways
Must maintain local/emergency access
No cast or crew parking on area streets
No interference with merchant activity.
Number of uniformed officers listed on the permit is a minimum requirement. Permittee remains responsible for deploying a sufficient number of uniformed officers to provide traffic and crowd control to ensure the safety of the film crew and the public.
Traffic control must be done in accordance w/MUTCD
Traffic Officers Required

Please see attached document Hollywood Blvd btwn Vermont Ave & Hillhurst Ave NS curb - L Word(REV 1).pdf

Equipment on Location

Type	Quantity
5 or 10 ton trucks	5
Cast/Crew vehicles	55
Catering Truck	1
Condors	1
Cranes	1
Cube Trucks	3
Generator	1
Honey Wagons	1
Picture vehicles	2
Portable	1

Personnel on Location

Type	Quantity
Cast	5
Crew	75
Extras	10
Off-Duty/Retired LAPD Officer(s)	2
Spot Check	1

NOT A PERMIT

FilmL.A., Inc.
6255 W Sunset Blvd, 12th Floor
Hollywood, CA 90028
t: (213)977-8600 - f: (213)977-8601
www.filmla.com

Summary Information — Location

Permit Number F00155268-C
Production Company CBS SHOWTIME NETWORKS INC.
Insured Company CBS SHOWTIME NETWORKS INC.
Production Title THE L WORD: GENERATION Q

Location Manager Paul Boydston
Primary Phone Mobile - 213-703-7027
Secondary Phone Office - 310-840-2441

restrooms	
Scissor Lifts	1
Semi Trucks	5
Stakebed Trucks	5
Trailers	3

Filming Activities Atmospheric smoke effects (water based); Driving shots; Equipment on sidewalk, in curb lane & across street; Interior and exterior dialogue; Intermittent pedestrian control; Intermittent traffic control - 2 minute standard (except 0700-0900 hrs & 1500-1900 hrs); Precision driving (within or below posted speed limit only); Actor on bicycle on road; PRECISION DRIVING: Tracking Talent on Bicycle (riding within Closure);

Jurisdiction **Political:** Los Angeles City - Council District 13 **Police:** Los Angeles Police Department **Fire:** Los Angeles City

Approvals

FILML.A. CLOSURES	Jennifer Morelos
LOS ANGELES CITY DEPARTMENT OF PUBLIC WORKS	Cairo Hunter
LOS ANGELES CITY POLICE DEPARTMENT	Vincent Aguirre

Parking

Base Camp Location Type : Other Location — 6817 Franklin Ave, Los Angeles, CA, 90028

Crew Parking Location Type : Other Location — 5951 Hollywood Blvd, Los Angeles, CA, 90028

Posting "No Parking" signs N/S HOLLYWOOD BLVD. FROM N. VERMONT AVENUE TO HILLHURST AVENUE

Approximate Footage 1501 - 1800 **Log Number** 251867

Date(s) 8/23/2019 to 8/23/2019 **Time(s)** 18:00 to 06:00

Posting "No Parking" signs W/S LYMAN PLACE FROM HOLLYWOOD BLVD. TO 135 FEET NORTH

Approximate Footage 0 - 300 **Log Number** 251869

Date(s) 8/23/2019 to 8/23/2019 **Time(s)** 16:00 to 22:00

Lane / Full Closure N/S CURB LANE 1 ADJACENT TRAVEL LANE: HOLLYWOOD BLVD., N. VERMONT AVE. - HILLHURST AVE.

Approximate Footage 0 - 300

Date(s) 8/23/2019 to 8/23/2019 **Time(s)** 20:00 to 02:00

NOT A PERMIT

Permit #F001552268-C

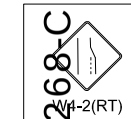

W4-2(RT) W20-1 W20-5 W1-6 (L) C30(CA) R3-7

TRAFFIC SIGNAL

TRAFFIC CONE

TYPE I W/ SIGN

HIGH LEVEL WARNING DEVICE

ALL TRAFFIC CONTROL WILL BE INSTALLED TO MEET OR EXCEED THE LATEST CA-MUTCD MINIMUM REQUIREMENTS

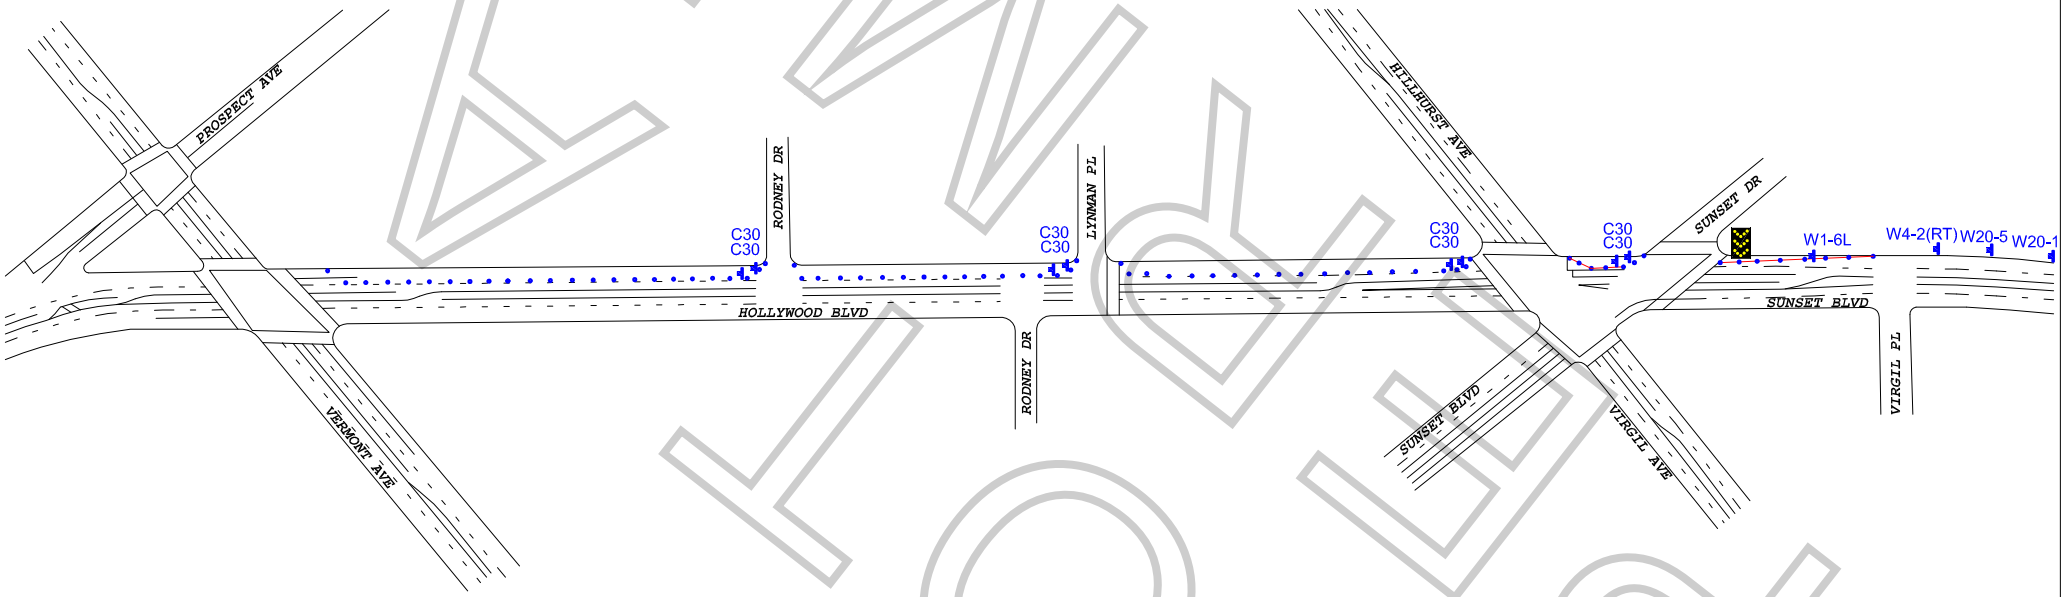

WORK ZONE TRAFFIC CONTROL PLAN
GENERAL NOTES

1. DATE/TIME: 8-23-19 FROM 20:00 HOURS TO 02:00 HOURS.

2. ALL SIGNING, STRIPING, AND TRAFFIC CONTROL DEVICES SHALL CONFORM TO THE (CURRENT) STATE OF CALIFORNIA DEPARTMENT OF TRANSPORTATION (CALTRANS) STANDARD PLANS AND STANDARD SPECIFICATIONS, CALIFORNIA MUTCD, AND ANY ADDENDUMS THERETO, AND AS SHOWN ON THESE PLANS, SYMBOLS AND ABBREVIATIONS USED ARE SHOWN ON CALTRANS STANDARD PLANS.
3. THERE WILL BE NO INTERFERENCE WITH TRAFFIC SIGNALS OR CROSSWALKS.
4. CONES WILL BE 28" MINIMUM HEIGHT AND HAVE REFLECTORIZED SLEEVES FOR NIGHT WORK.
5. POLICE WILL DIRECT TRAFFIC IF NECESSARY.

TCP FOR: SHOWTIME: "L-WORD"

LOCATION: N/S CURB & ADJACENT - HOLLYWOOD BLVD FROM VERMONT AVE TO HILLHURST AVE LOS ANGELES, CALIFORNIA

CONTACT: MIKE WEBSTER
OFFICE# 323-579-1173
PAUL BOYDSTON
PH# 760-889-2998

JCL TRAFFIC SERVICES
(213) 622-9775
C31-CA Lic # 805357

DATE	REVISIONS	DRAFTER: MARIO MENJIVAR
		SCALE: N.T.S.
		FILM LA: CODY PENWELL

FINAL
APPROVED